THIS DRAWING IS COPYRIGHT AND SHALL NOT BE REPRODUCED WITHOUT THE PERMISSION OF THE ARCHITECTS

DO NOT SCALE FROM THIS DRAWING.
USE FIGURED DIMENSIONS ONLY

REVISION

ALL DIMENSIONS TO BE CHECKED ON SITE PRIOR TO FABRICATION & INSTALLATION

A 14/10/19 VIEWING PANELS ADDED

B 23/10/19 VIEWING PANEL AMENDED

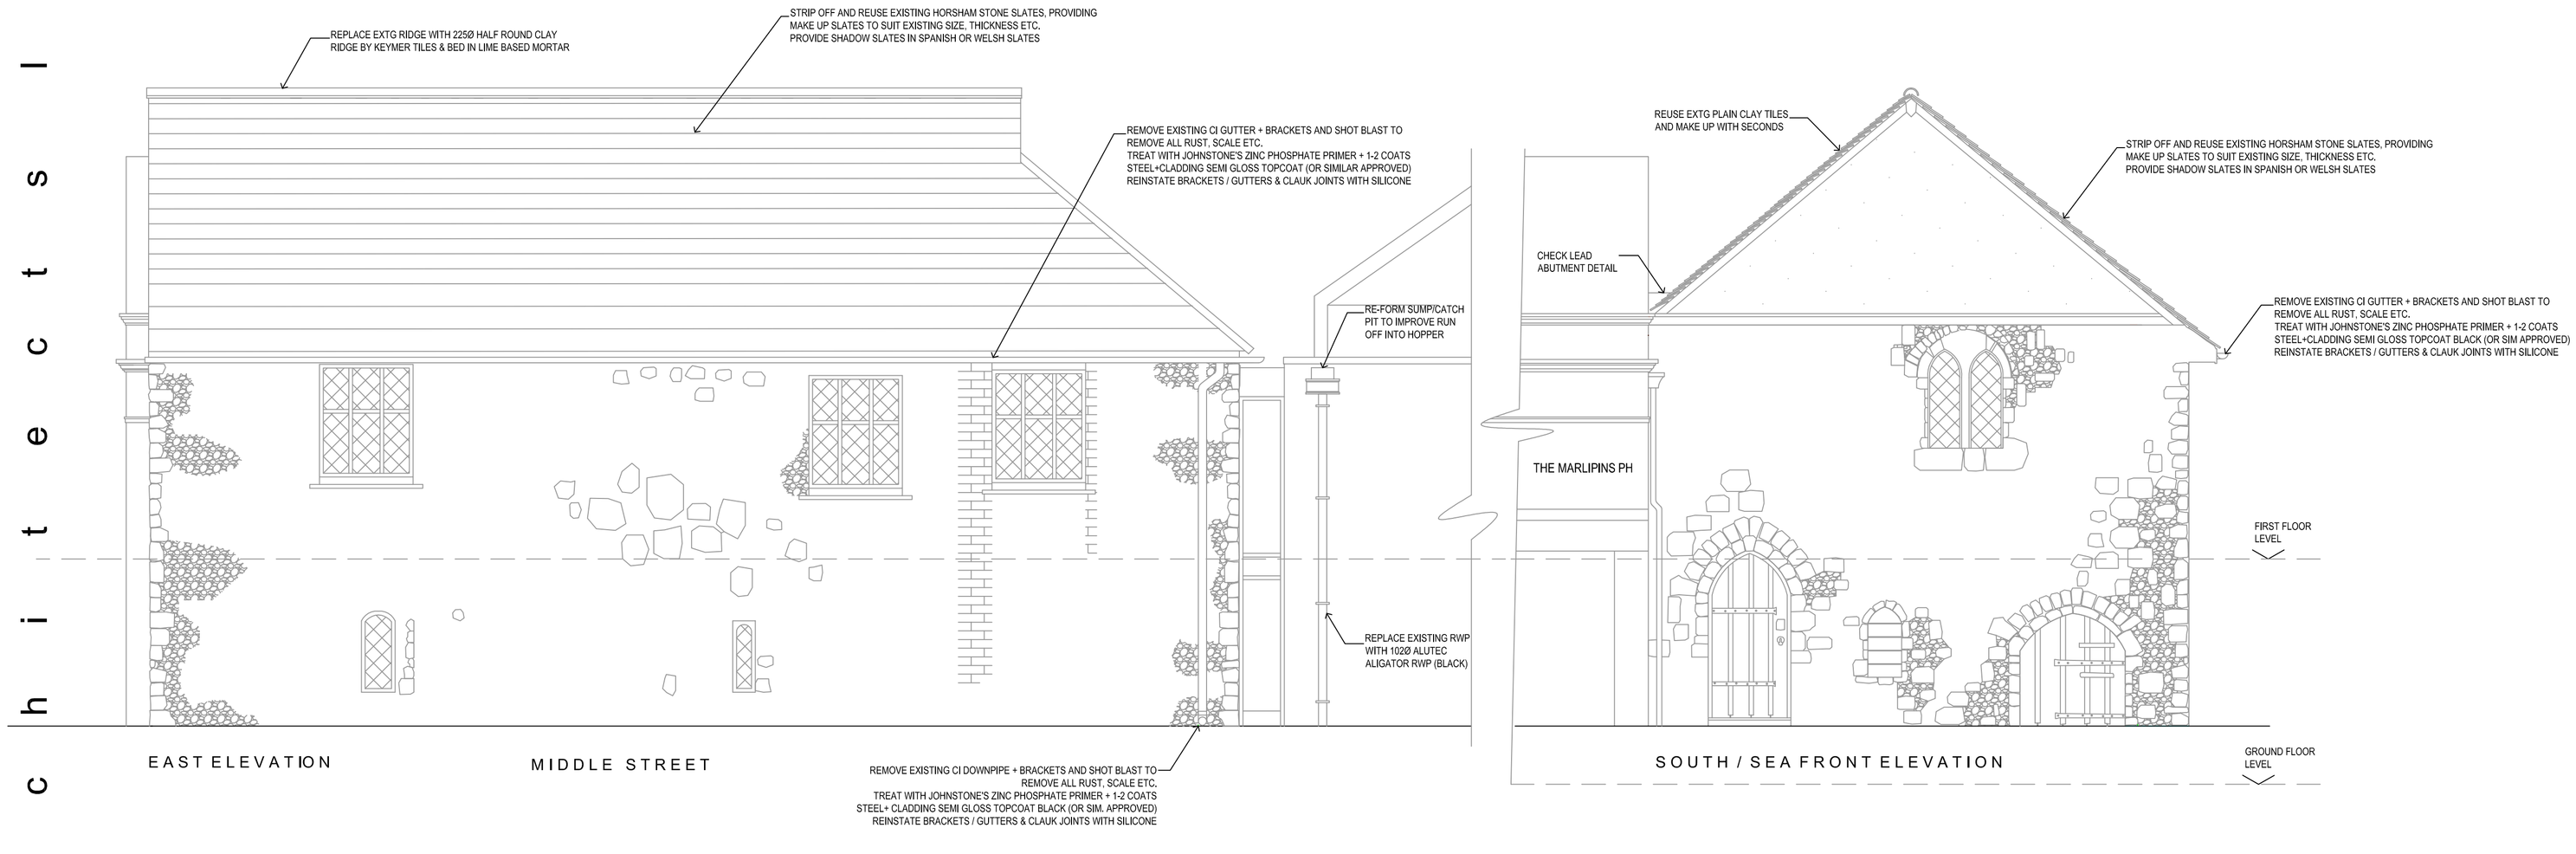

BUILDING REGULATION NOTES

1.0 PART A : STRUCTURE
REPAIRS TO THE ROOF STRUCTURE TO CARRIED OUT ON A PRAGMATIC BASIS UNDER THE DIRECTION OF THE STRUCTURAL ENGINEER, ARCHITECT & LOCAL AUTHORITY

2.0 CONSERVATION OF FUEL & POWER
EXEMPTION FROM ENERGY EFFICIENCY REQUIREMENTS IS SOUGHT UNDER PART L2B UNDER CLAUSES 3.5, 3.6 ,3.7 & 3.8 OF THE APPROVED DOCUMENT WHERE COMPLIANCE WOULD UNACCEPTABLY ALTER THE CHARACTER OR APPEARANCE OF THE BUILDING

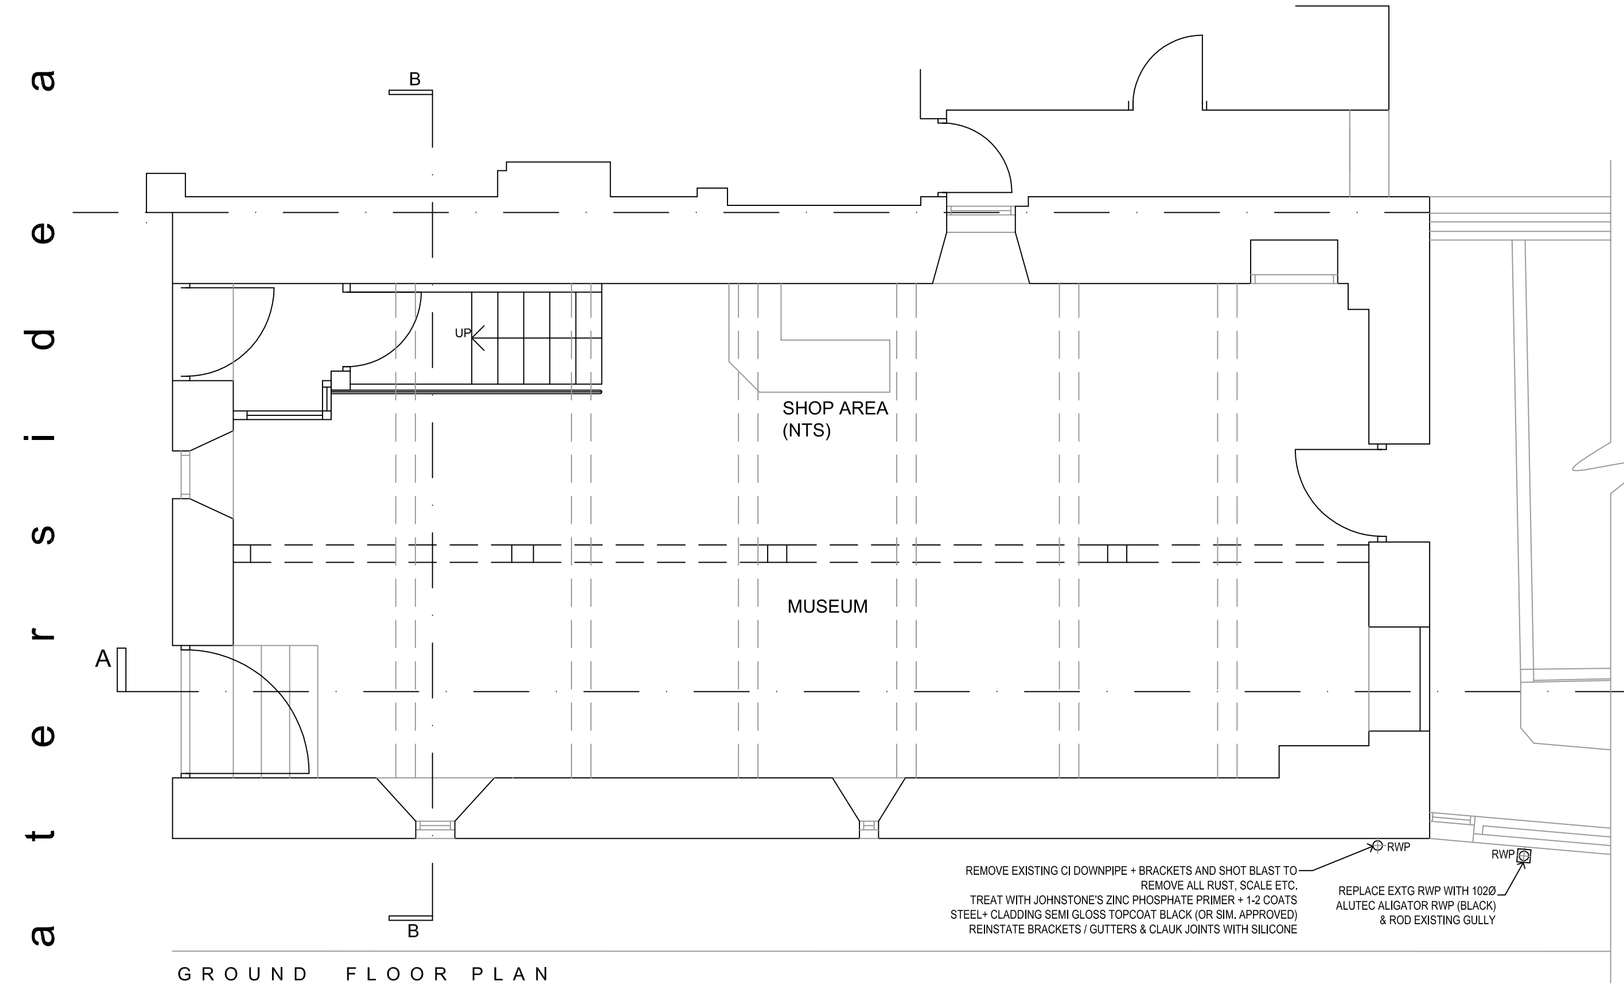

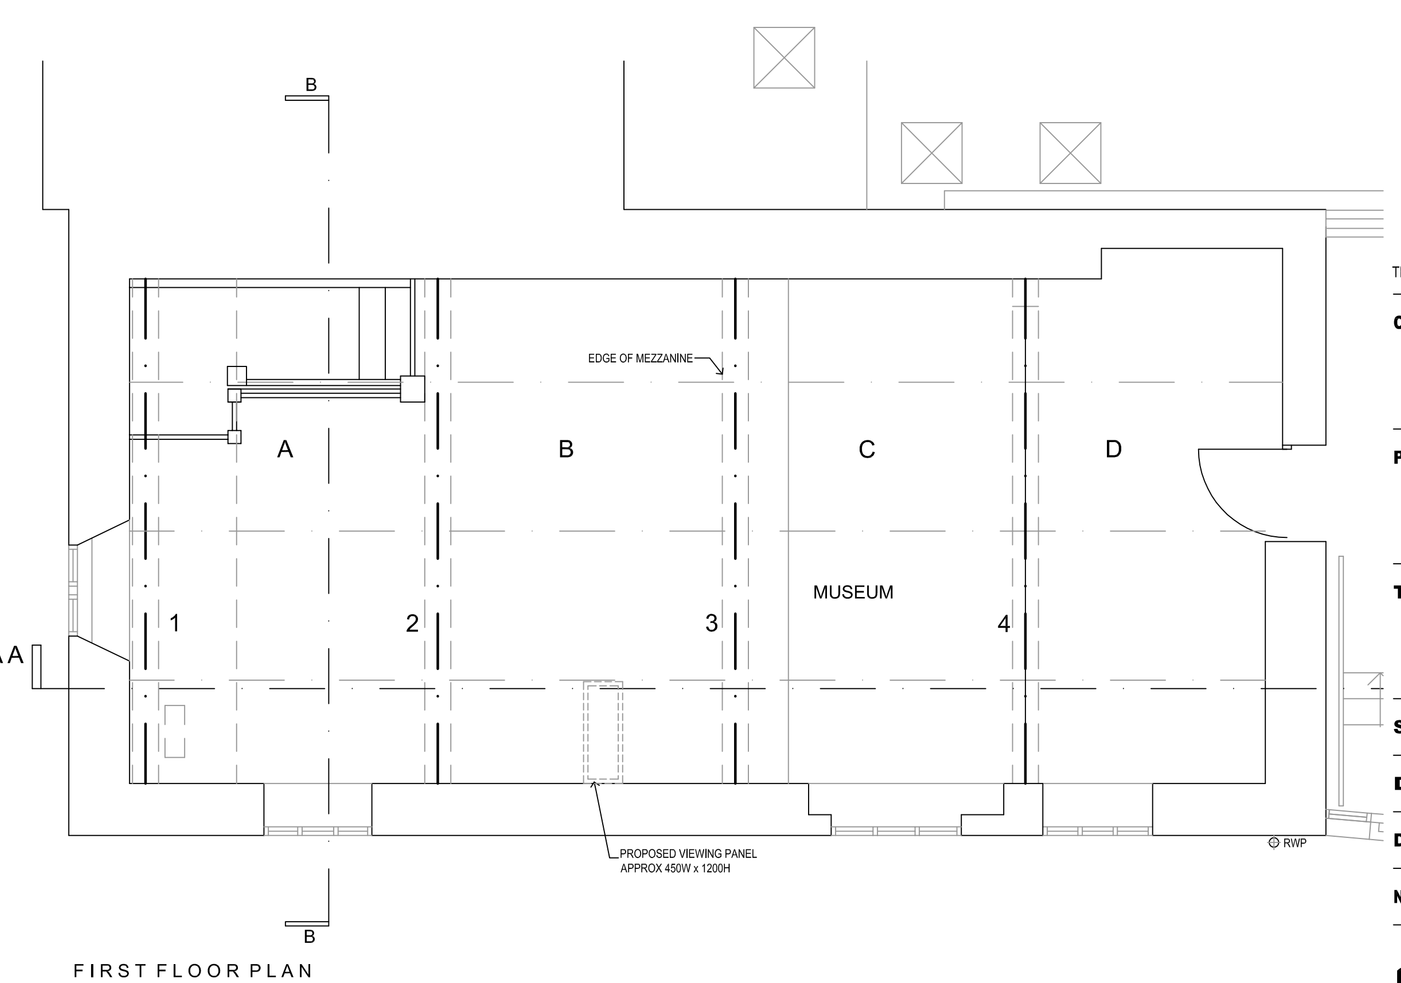

THIS DWG TO BE READ IN CONJUNCTION WITH DWG NOS: 321 -01 & 06

CLIENT SUSSEX PAST
(SUSSEX ARCHAEOLOGICAL)

PROJECT MARLIPINS MUSEUM
EAST STREET,
SHOREHAM
WEST SUSSEX BN43 5DA

TITLE RE-ROOFING + ASSOC WORKS
PLANS + ELEVATIONS (SOUTH + EAST)

BUILDING REGS / CONSTRUCTION

SCALE 1:50

DATE 13/08/19

DRAWN *bjp*

NUMBER 321-05B

waterside architects ltd

SUITE S7 WATERSIDE CENTRE
NORTH STREET LEWES
EAST SUSSEX BN7 2PE

TEL+FAX: (01273) 480188

E-MAIL info@wa-arch.co.uk

waterside architects ltd